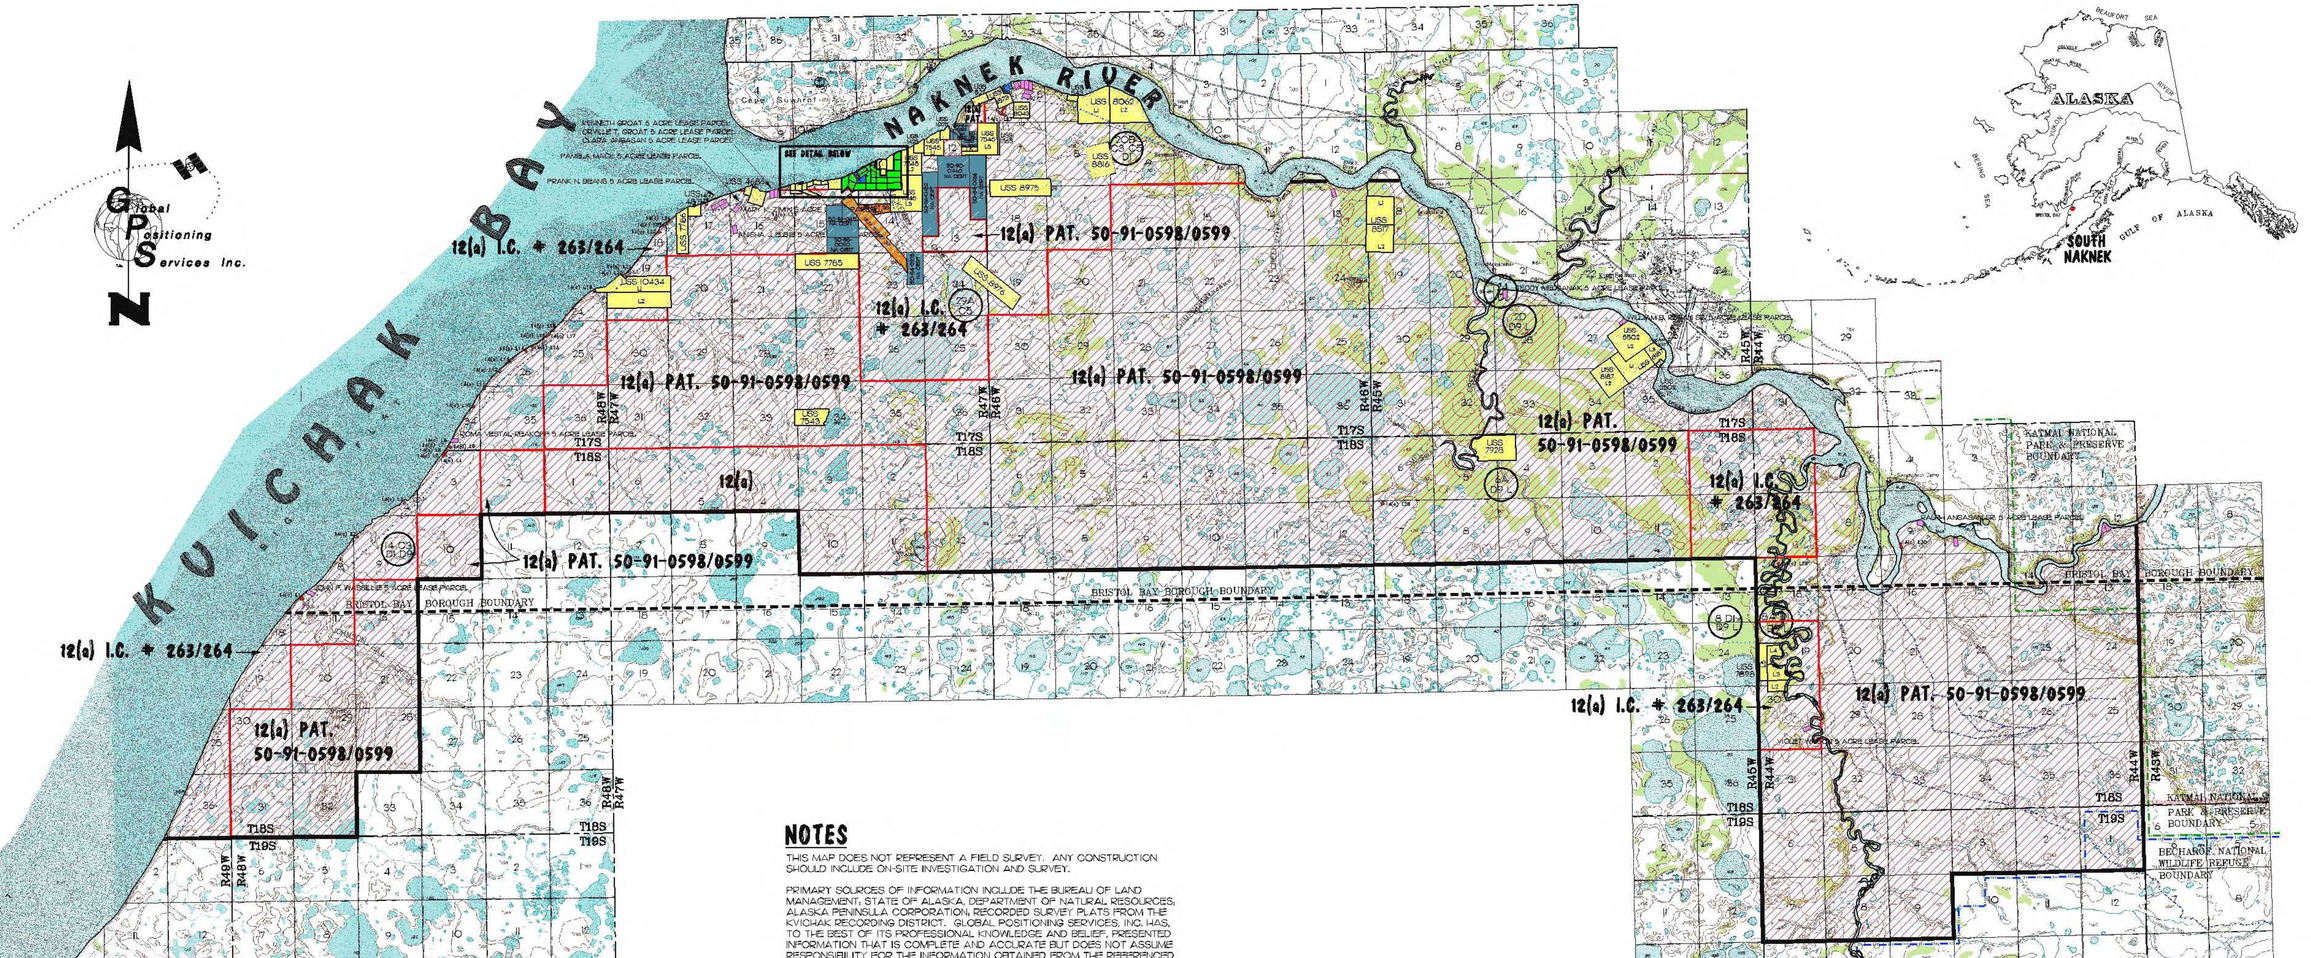

NOTES

THIS MAP DOES NOT REPRESENT A FIELD SURVEY. ANY CONSTRUCTION SHOULD INCLUDE ON-SITE INVESTIGATION AND SURVEY.

PRIMARY SOURCES OF INFORMATION INCLUDE THE BUREAU OF LAND MANAGEMENT, STATE OF ALASKA, DEPARTMENT OF NATURAL RESOURCES, ALASKA PENINSULA CORPORATION, RECORDED SURVEY PLATS FROM THE KVICHAK RECORDING DISTRICT. GLOBAL POSITIONING SERVICES, INC. HAS, TO THE BEST OF ITS PROFESSIONAL KNOWLEDGE AND BELIEF, PRESENTED INFORMATION THAT IS COMPLETE AND ACCURATE BUT DOES NOT ASSUME RESPONSIBILITY FOR THE INFORMATION OBTAINED FROM THE REFERENCED SOURCES.

MAP COORDINATES ARE BASED UPON ALASKA STATE PLANE COORDINATE SYSTEM ZONE 6 (NAD '27). TOWNSHIP POSITIONS ARE PROTRACTED FROM THE SEWARD BASE AND MERIDIAN, ALASKA.

U.S. SURVEYS AND SOUTH NAKNEK 14(C) SURVEY WERE DIGITIZED FROM BLM MASTER TITLE PLATS (MTP) AND U.S. SURVEY PLATS. PLATS WERE IN DIGITAL FORM FROM BLM OR SCANNED INTO DIGITAL FORM. PRIVATE SUBDIVISIONS WERE DIGITIZED FROM COPIES OF THE RECORDED SUBDIVISION PLATS. REFER TO RECORD SURVEY PLATS FOR OFFICIAL SURVEY INFORMATION.

TOPOGRAPHIC AND PLANIMETRIC FEATURES WERE OBTAINED FROM THE USGS WEBSITE. THE 7.5 MINUTE QUADRANGLES USED WERE NAKNEK (C-2, C-3, & C-4), ALASKA 1951 TO 1954, WITH MINOR REVISION FROM 1973 TO 1985.

BRISTOL BAY NATIVE CORPORATION RECORDED TITLE DOCUMENTS

DATE	VILLAGE REGION	IC/PAT. NOS.	12(a) I.C. ACRES	12(b) I.C. ACRES	12(a) PAT. ACRES	12(b) PAT. ACRES	RECONVEYED ACREAGE BBNC	RECONVEYED ACREAGE VILLAGE	REC. DIST.	BRISTOL BAY NATIVE CORPORATION DATE REC.	BBNC BK. NO.	BBNC PAGE NOS.	VILLAGE CORPORATION DATE REC.	VILLAGE BK NO.	VILLAGE PAGE NOS.
15-JUN-78	S. NAKNEK	*PUBLIC AIRPORT LEASE: 165 ACRES TO AK DOT&PF FOR 20-YEAR PERIOD											N/A		
27-NOV-79	S. NAKNEK	50-80-0015/0016			341.27				KVICHAK	12/07/79	11	896	12/10/79	11	908-909
27-NOV-79	S. NAKNEK	263/264	87,992.00						KVICHAK	12/07/79	11	900-907	12/10/79	11	910-919
30-JAN-81	S. NAKNEK	* QCD: 14(c)(4) RECONVEYANCE OF 135.45 ACRES TO DOT & PF.							KVICHAK				03/02/81	12	563-569
22-MAR-84	S. NAKNEK	*MODIFIED QCD: 14(c)(3) RECONVEY. OF 40 ACRES TO DCRA FOR SANITARY LANDFILL						40.00	KVICHAK				03/29/84	15	95-98
15-MAY-91	S. NAKNEK	* MEMORANDUM OF UNDERSTANDING: ALLOWS FOR ADJUSTMENT AND ALIGNMENT OF EASEMENT LOCATIONS.											N/A		
27-SEP-91	S. NAKNEK	50-91-0598/0599			69,298.27				KVICHAK	10/08/91	23	570-574	10/08/91	23	575-581
02-OCT-93	S. NAKNEK	*14(c)(1) QCD: LOT 27 OF LOTS 1-30, ANSCA 14(c) SURVEY, PLAT NO. 93-4, SHEET 10 OF 11, REC. 5/12/93							KVICHAK				10/13/93		93-376
29-AUG-84	S. NAKNEK	891/892	10.00						KVICHAK	09/20/84	15	803-804	09/2084	15	801-802
11-JUL-96	S. NAKNEK	1689/1690	12.13						KVICHAK	07/23/96	28	925-926	07/23/96	28	922-924
01-MAY-97	S. NAKNEK	1714/1715	1089.89						KVICHAK	10/01/97	49	182-184		NOT	RECORDED
22-SEP-06	S. NAKNEK	50-2006-0442/0443 CORRECTS 50-91-0598/0599							KVICHAK	10/19/06		1-2	10/19/06		1-2
22-SEP-06	S. NAKNEK	2031/2032 CORRECTS 50-91-0598/0599							KVICHAK	10/19/06		1-2	10/19/06		1-2
06-MAR-08	S. NAKNEK	2091/2092 CORRECTS IC 263/264							KVICHAK	10/19/06		1-2	03/21/08		1-2
		TOTAL ACREAGE	89,104.02		69,639.54			40.00							

* RECORD TITLE CURRENT TO 1991

SOUTH NAKNEK DETAIL

SCALE: 1" = 500'

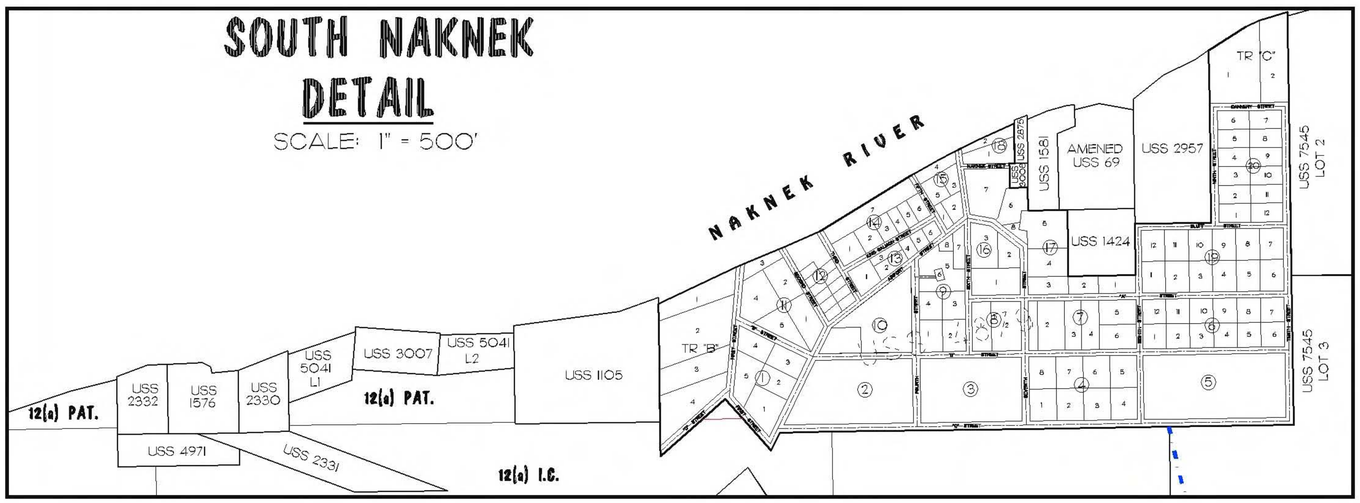

LEGEND

SELECTION TYPE

12(a) INTERIM CONVEYANCE
12(a) PATENTED LANDS

USS 7928 — U.S. SURVEY

NATIVE APPLICATION

BLM TOWNSHIP TRACT

14(c) L27 — 14(c) LOT

SOUTH NAKNEK TOWNSITE SURVEY (U.S. SURVEY 4879)

SUBDIVISION

ALASKA PENINSULA CORPORATION LEASE LOT

ALASKA PENINSULA CORPORATION (SOUTH NAKNEK) LAND BOUNDARY

BRISTOL BAY BOROUGH BOUNDARY

KATMAI NATIONAL PARK AND PRESERVE BOUNDARY

BECHAROF NATIONAL WILDLIFE REFUGE BOUNDARY

TRAIL EASEMENT

29A C5 — TRAIL, CAMPSITE DESIGNATION

NO.	REVISION DESCRIPTIONS	BY	DATE
4	UPDATED TITLE BLOCK, REMOVED 12(B)S	TMM	01/11
3	UPDATED TITLE BLOCK, NOTES, ADDED PATENTS	TMM	12/10
2	UPDATED MAP, ADDED AJOINING BOUNDARIES	MJH	11/01
1	ADD PARK BOUNDARIES	JCG	11/98

BASE MAP OF

ALASKA PENINSULA CORPORATION

QINUYANG LIMITED

ALASKA NATIVE CLAIMS SETTLEMENT ACT PATENTED 12(a) & 12(b) IC's AGREEMENT

LOCATED ON KVICHAK BAY AT NAKNEK, ALASKA

GLOBAL POSITIONING SERVICES INC.
Digital Surveying and Mapping Consultants
61° 11' 78" North 157° 53' 27" West
2603 BLUEBERRY ROAD
ANCHORAGE, ALASKA 99503
TEL 907.569.2000
FAX 907.569.2002

SCALE:	1" = 5280'
SURVEY DATE:	N/A
DRAWN:	J.C.G.
CHECKED:	S. SEARS
PREPARED FOR:	AK. PENINSULA CORP. P.O. BOX 100220 ANCHORAGE, ALASKA 99510
DATE DRAWN:	11/06/91
FIELD BOOK:	N/A
FILE:	9161_SNK
GRID:	NAKNEK